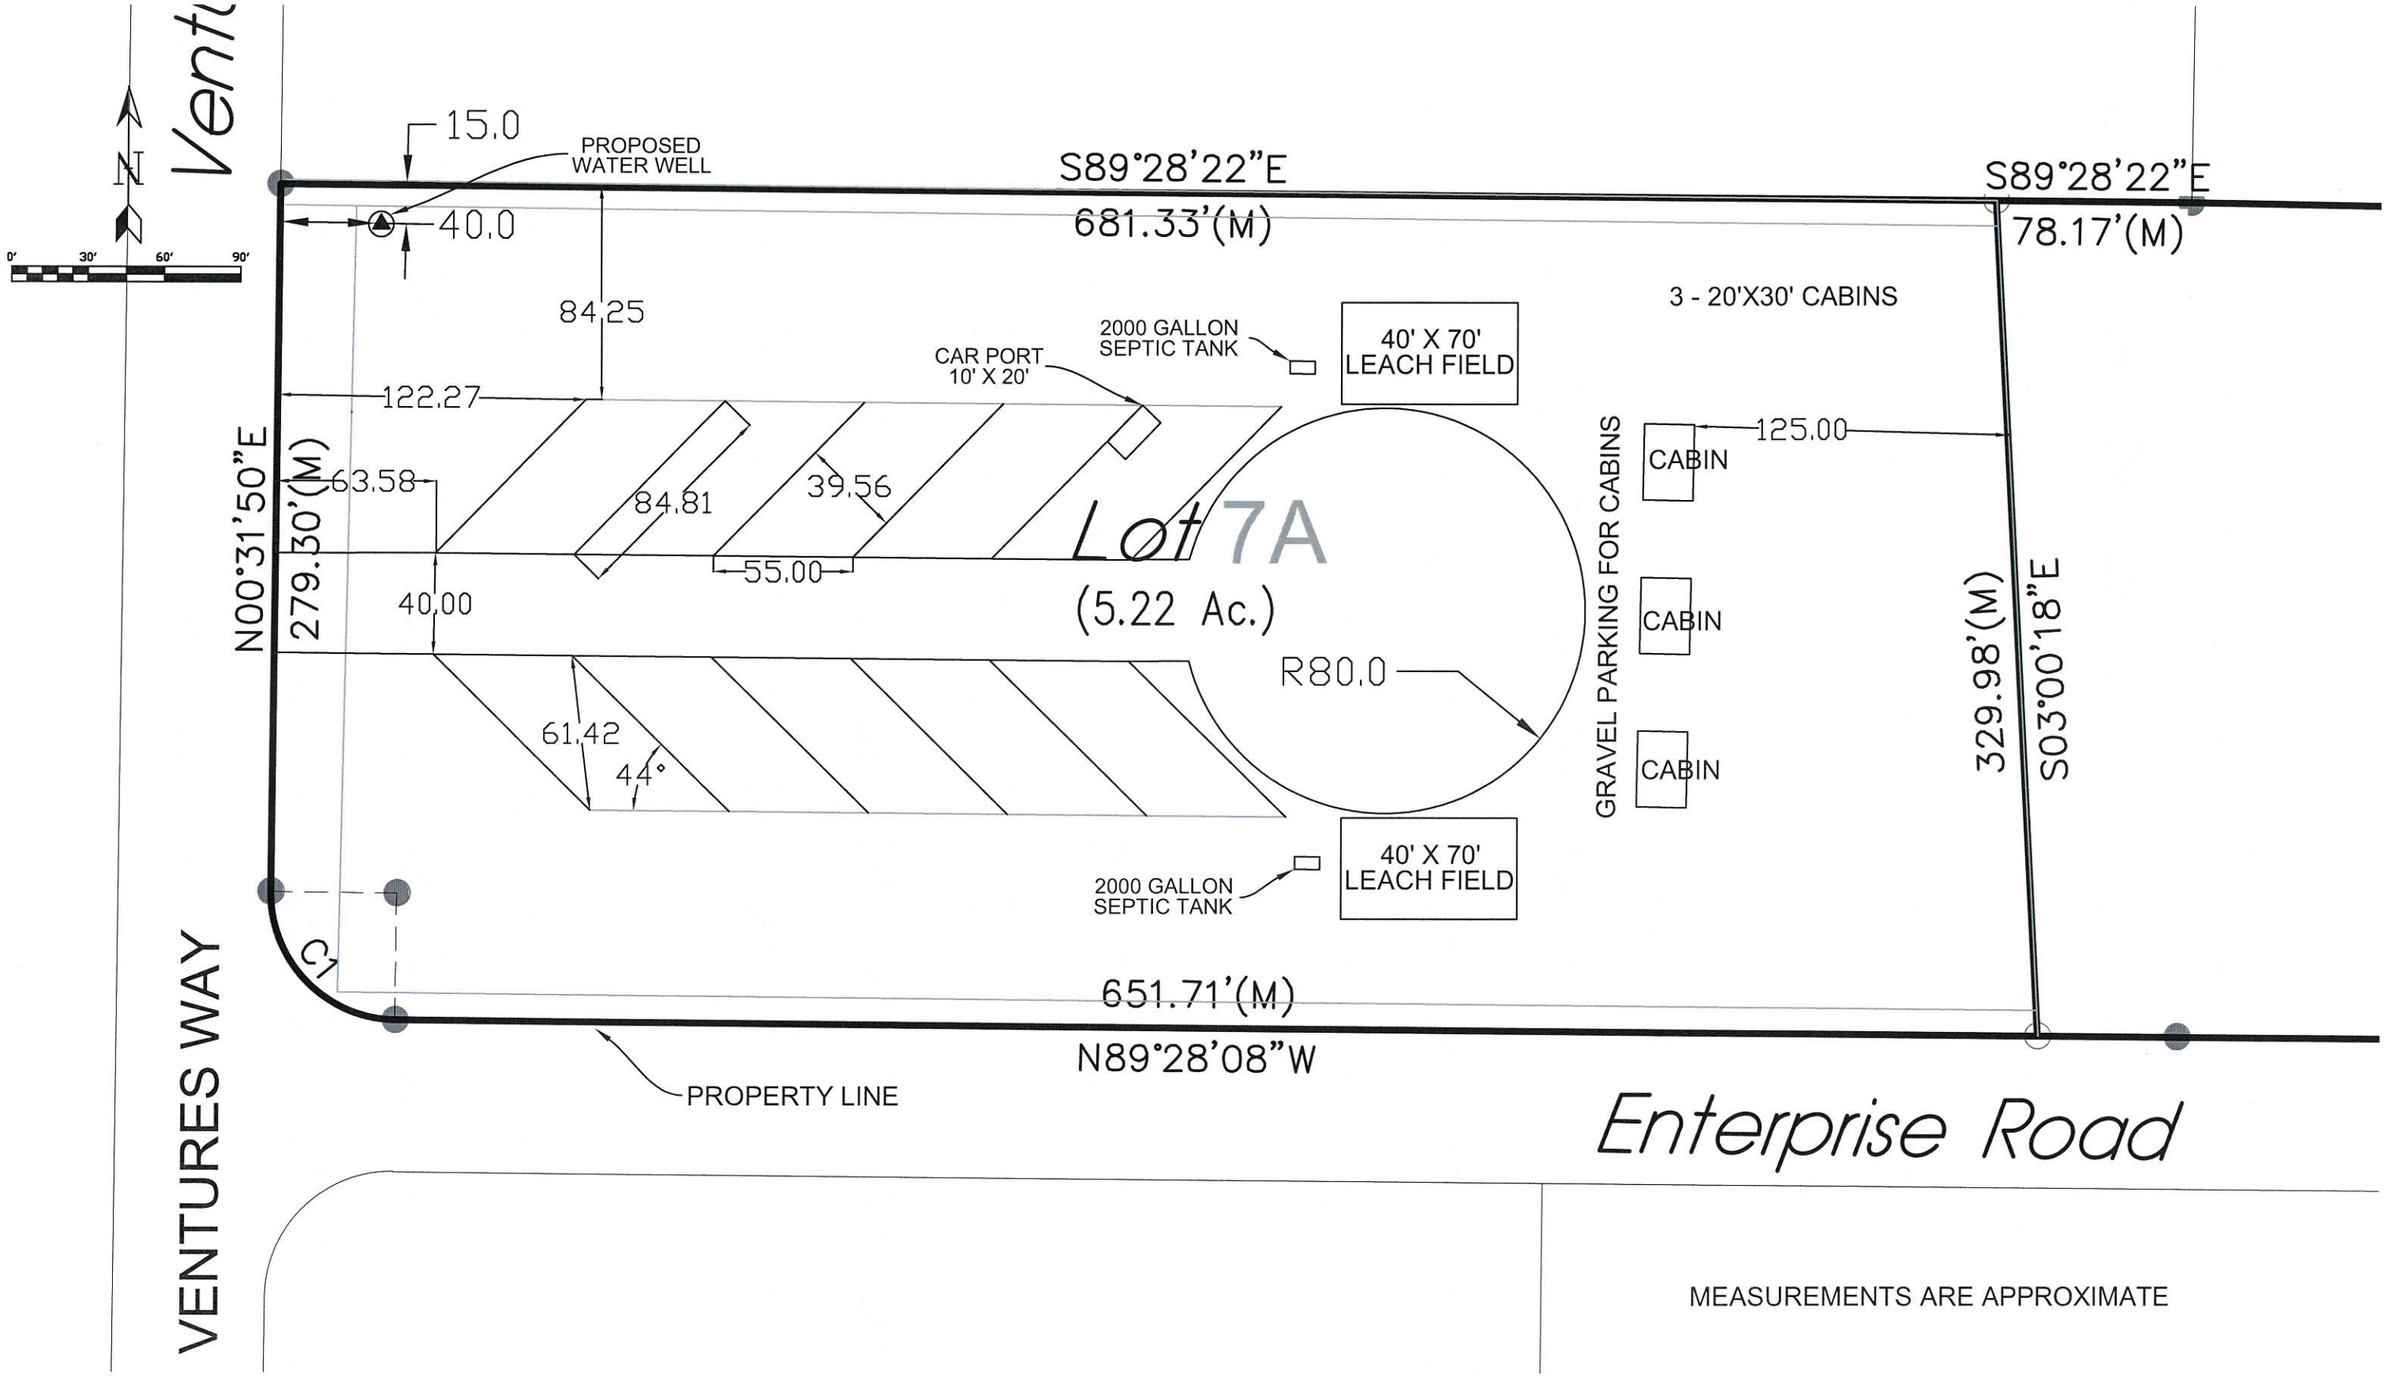

MEASUREMENTS ARE APPROXIMATE

Property lines are approximate and are not to be considered legal boundaries.

DSGN	DJS	7/20/20
DRN	DJS	8/17/20
CKD	JBR	8/12/20
SCALE: 1"=60' FOR 11x17 DWG ONLY		

THIS DRAWING WAS PREPARED BY SOUTHWEST ENVIRONMENTAL ENGINEERING FOR A SPECIFIC PROJECT, TAKING INTO CONSIDERATION THE SPECIFIC AND UNIQUE REQUIREMENTS OF THE PROJECT. REUSE OF THIS DRAWING OR ANY INFORMATION CONTAINED IN THIS DRAWING FOR ANY PURPOSE IS PROHIBITED UNLESS WRITTEN PERMISSION FROM BOTH SOUTHWEST ENVIRONMENTAL AND ITS CLIENT IS GRANTED.

SOUTHWEST ENVIRONMENTAL ENGINEERING
P.O. BOX 260, MCCOOK, NE 69001
(308)340-0063

T & K VENTURES
TRENTON, NE
FIGURE 1 - CAMP SITE

JOB NUMBER
052020

DRAWING NO
TK-02

Z:\CAD\TK Ventures\Base.dwg, 8/17/2020 3:12:49 PM